WATER ALIGNMENT & EMERGENCY ACCESS - WEST ALIGNMENT

DANDINI-SPECTRUM MFR

SOUTHWESTERN PROPERTY CORP.

RENO **NEVADA**

OCTOBER, 2022

Exhibit A

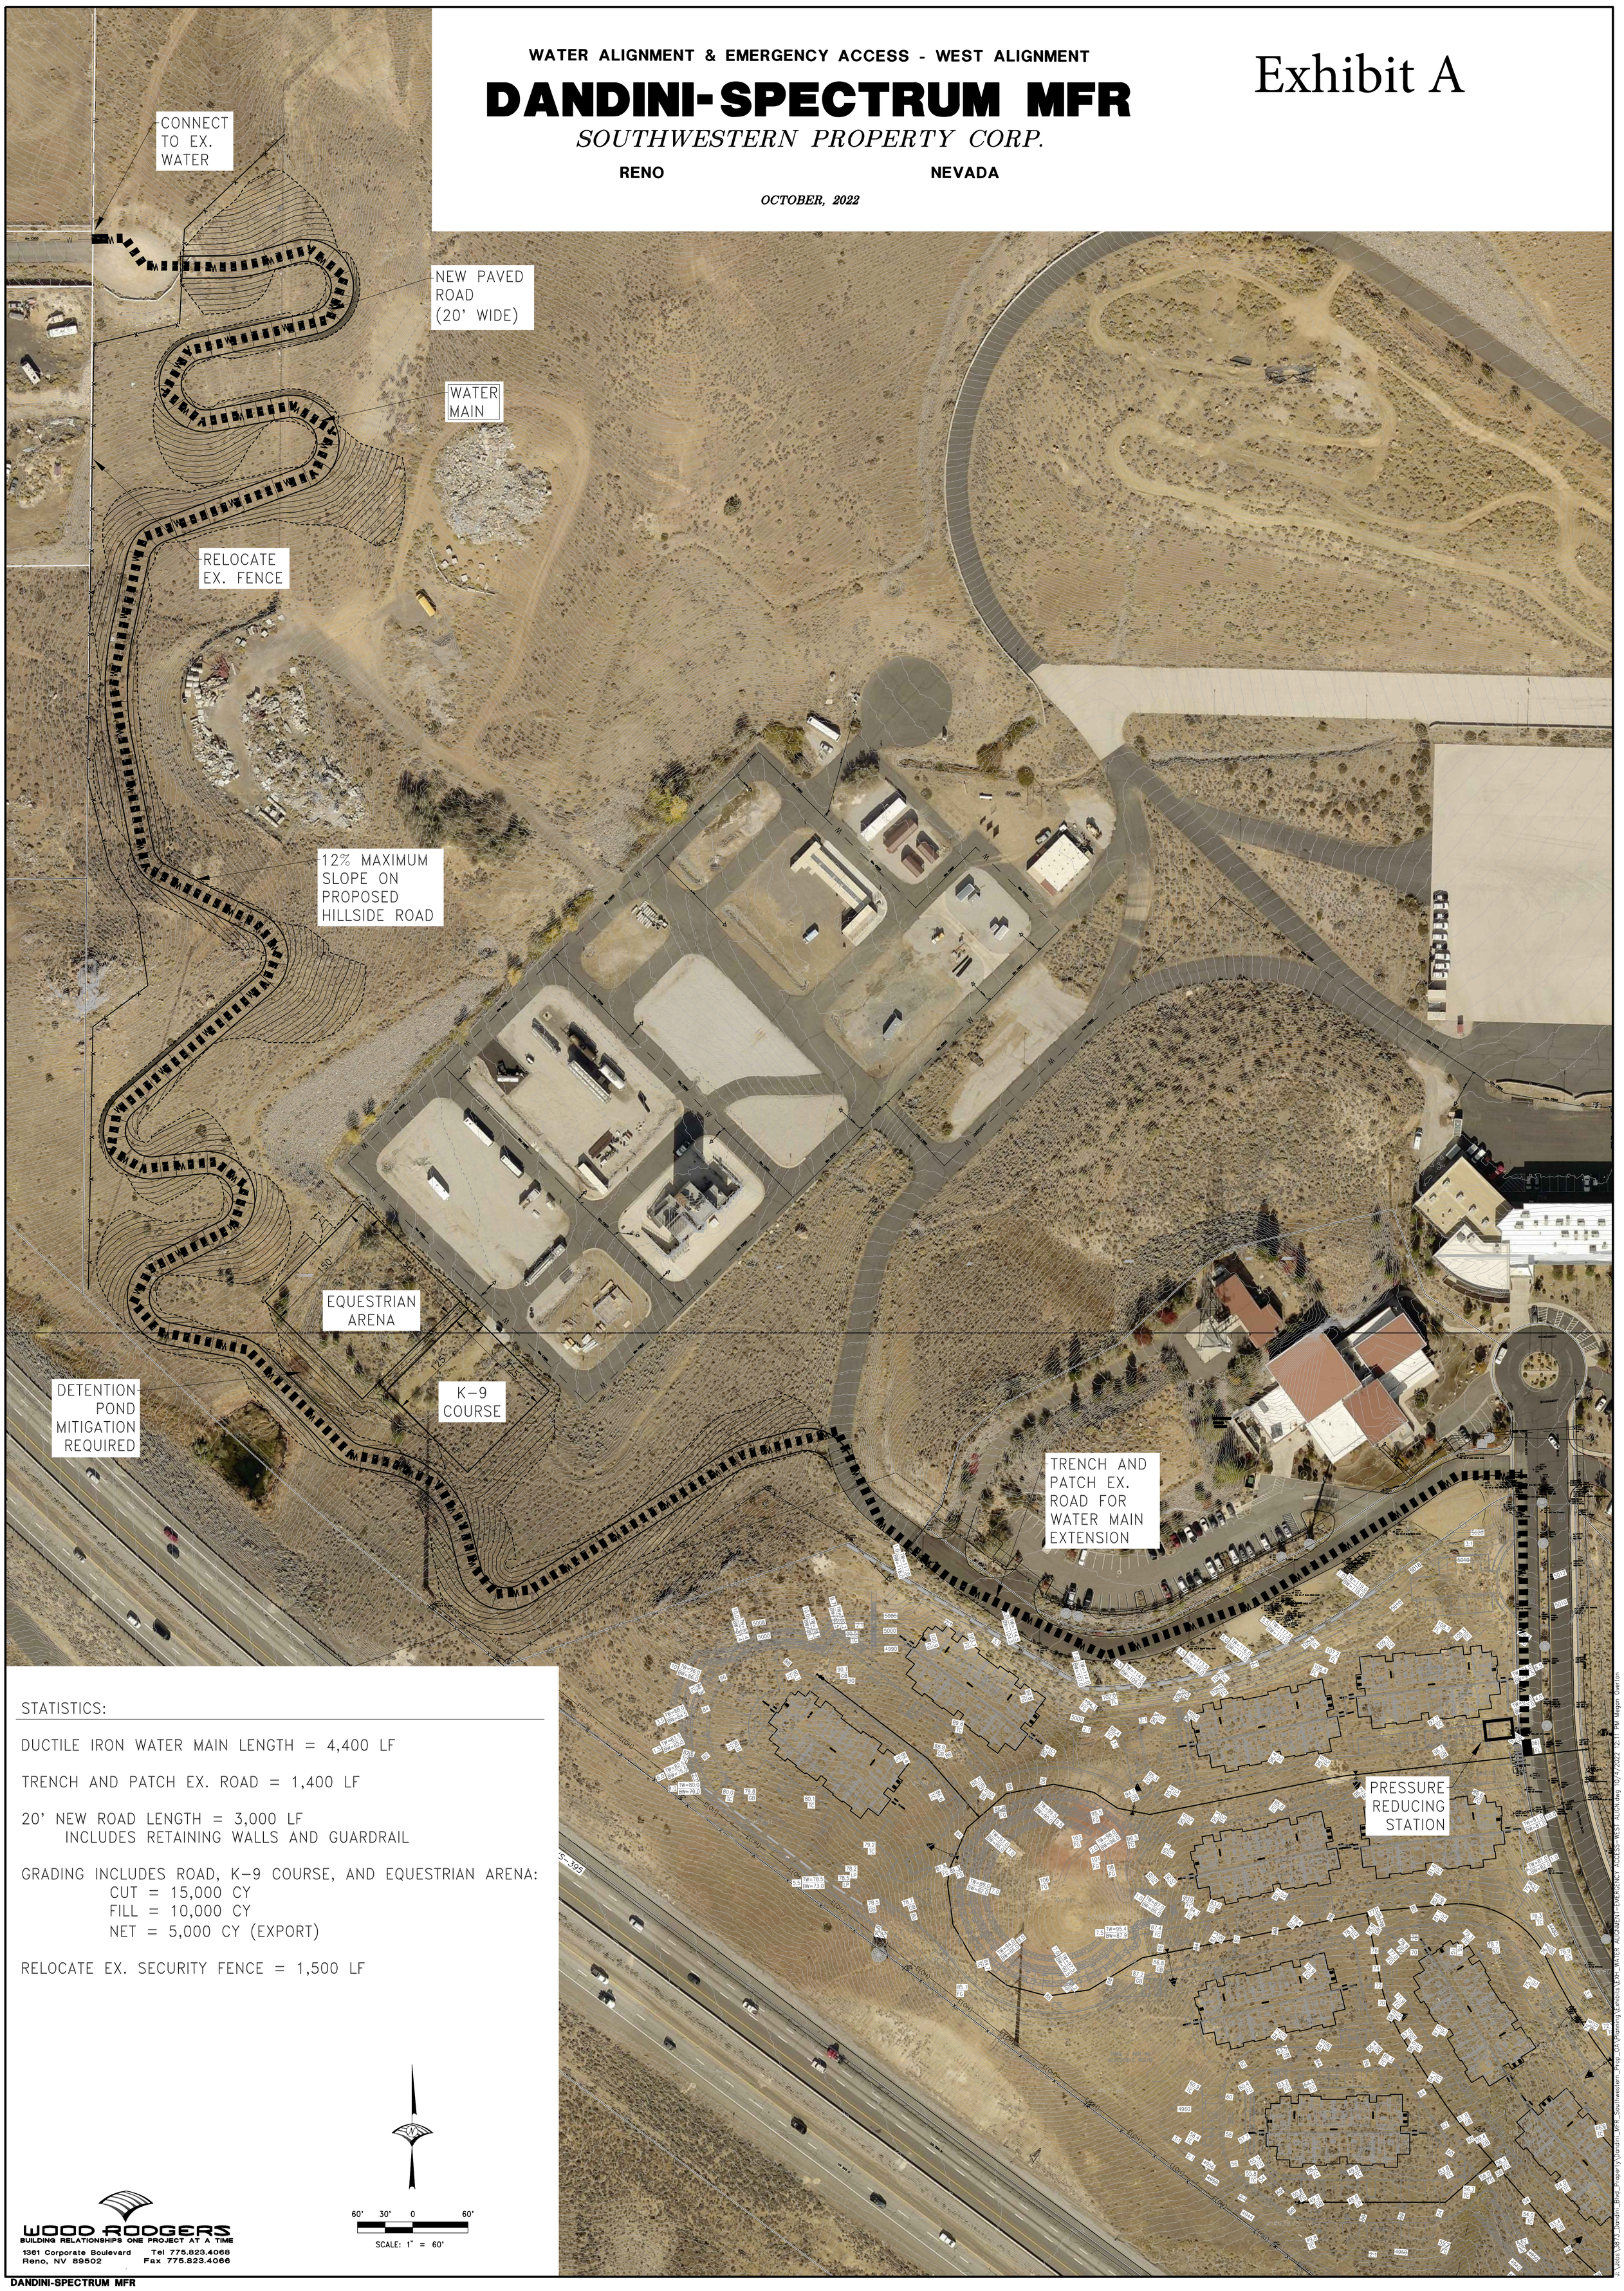

STATISTICS:

DUCTILE IRON WATER MAIN LENGTH = 4,400 LF

TRENCH AND PATCH EX. ROAD = 1,400 LF

20' NEW ROAD LENGTH = 3,000 LF
INCLUDES RETAINING WALLS AND GUARDRAIL

GRADING INCLUDES ROAD, K-9 COURSE, AND EQUESTRIAN ARENA:
CUT = 15,000 CY
FILL = 10,000 CY
NET = 5,000 CY (EXPORT)

RELOCATE EX. SECURITY FENCE = 1,500 LF

60' 30' 0 60'

SCALE: 1" = 60'

WOOD RODGERS
BUILDING RELATIONSHIPS ONE PROJECT AT A TIME
1361 Corporate Boulevard
Reno, NV 89502
Tel 775.823.4068
Fax 775.823.4066